NOTES:

1. FOR GENERAL NOTES SEE SHEET 1
2. ALL HOLES ARE 1 1/2" DIA. (U.N.O.)

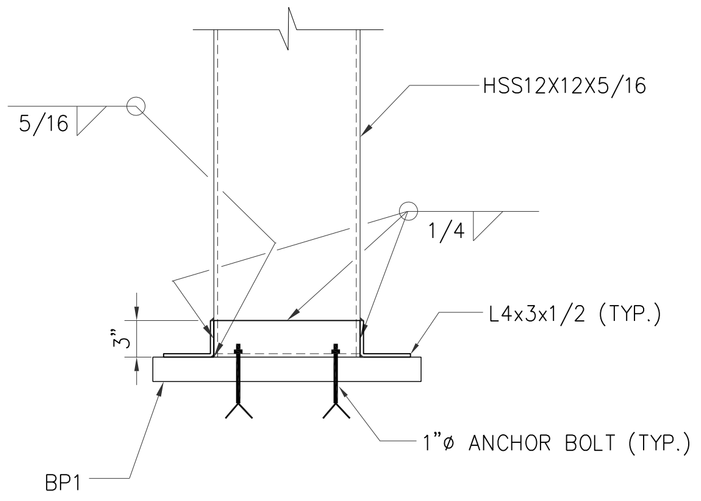

SECTION A

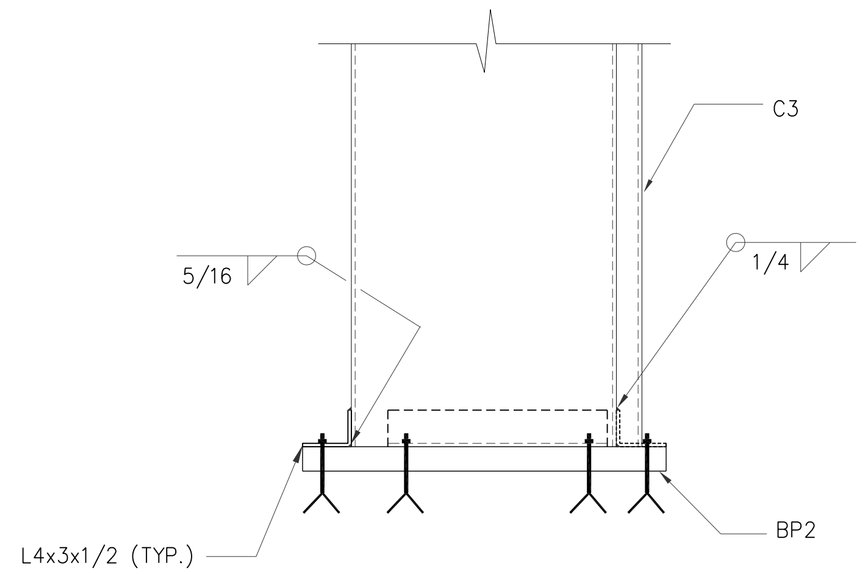

SECTION B

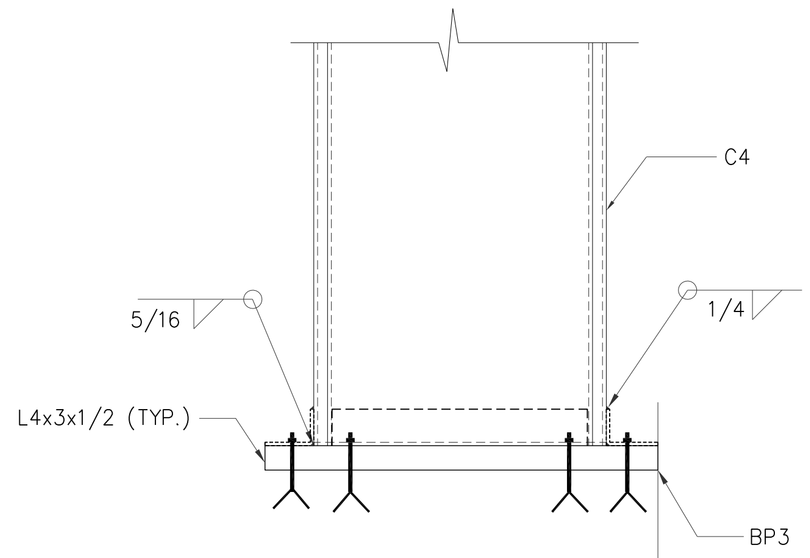

SECTION C

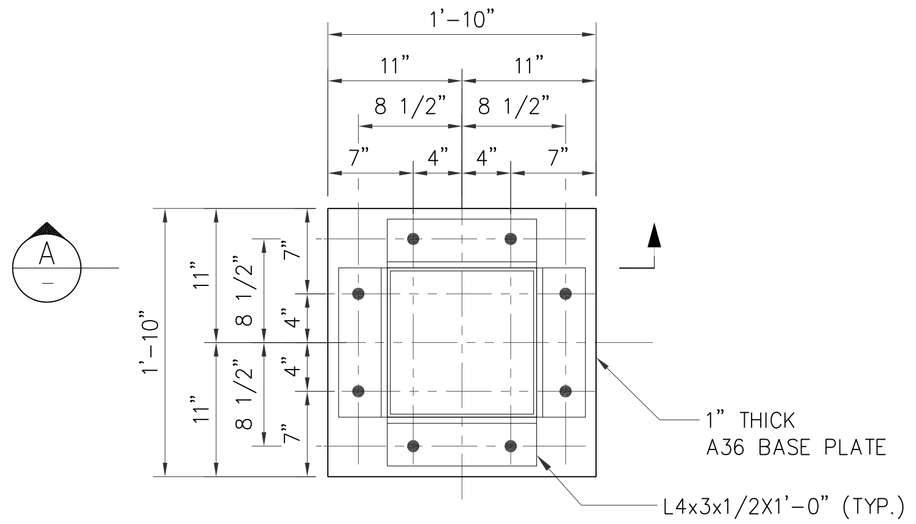

BP1

(8 REQ'D, REF. DWG. 2, 3)

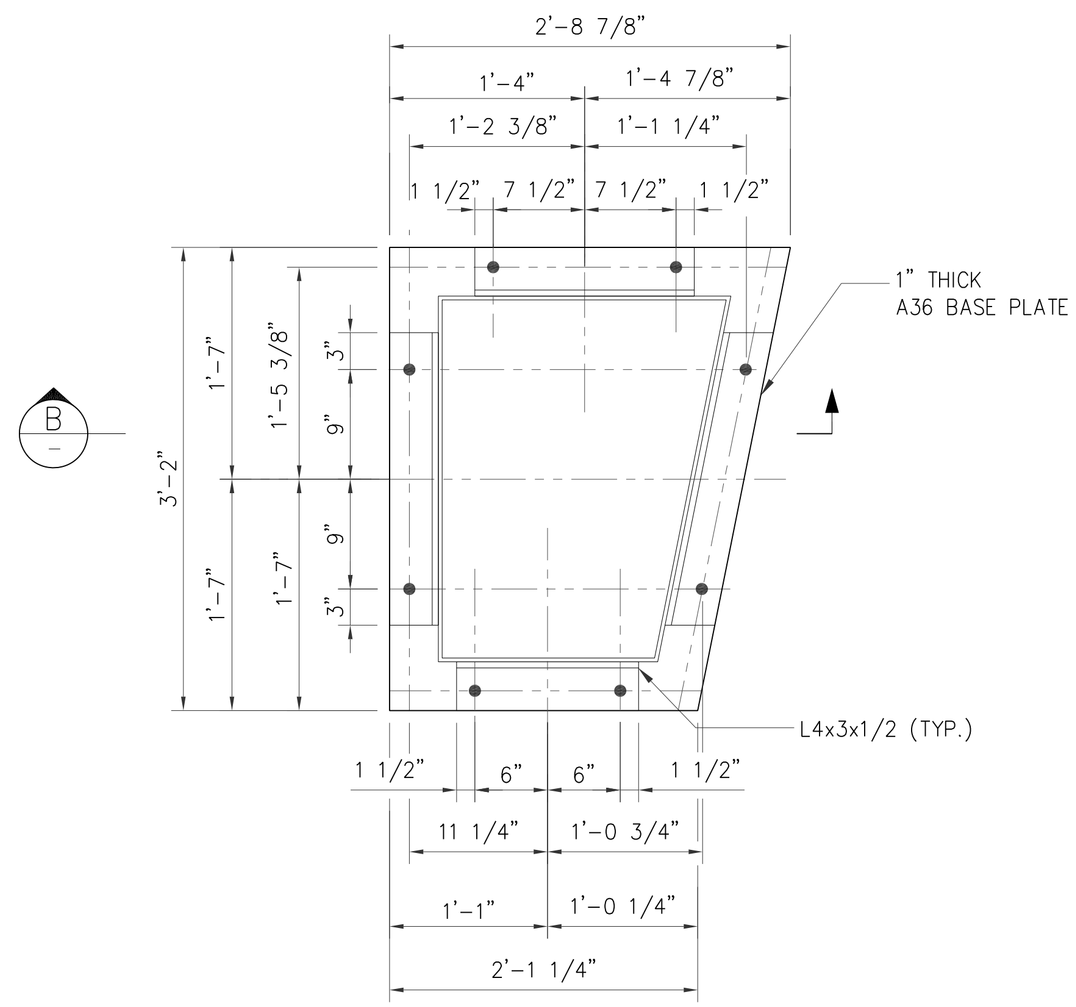

BP2

(2 REQ'D,REF. DWG. 2, 3)

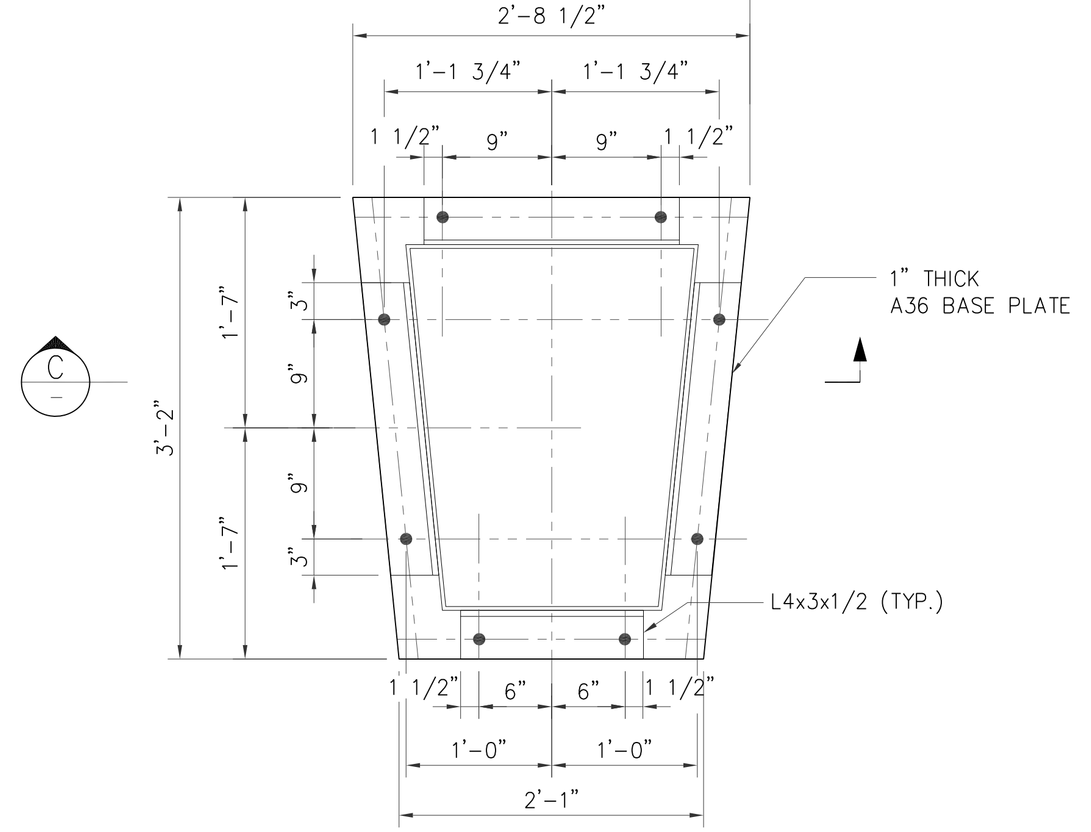

BP3

(ONE REQ'D, REF. DWG. 2, 3)

REF. DRAWINGS

DWG. NO.	DESCRIPTION
SHEET NO. 2	SHAHEED MINAR PLAN VIEW
SHEET NO. 3	SHAHEED MINAR ELEVATION VIEW

NO.	BY	DATE	REVISION	CHKD. BY	DATE
0	NH	06/29/10	APPROVED FOR CONSTRUCTION	MTS	06/29/10
B	NH	05/20/10	REVISED FOR APPROVAL	MTS	05/20/10
A	MSJ	03/09/10	ISSUED FOR APPROVAL	MH	03/09/10

STATE OF TEXAS
SADDAM AHMAD
83079
LICENSED
PROFESSIONAL ENGINEER

ENGINEERING ALLIANCE INC.
F-10447

DRAWN BY:	DATE:	STRUCTURAL DESIGN:	PROJECT NO:
MAHS	06/29/10	Engineering Alliance Inc.	BAC10003

BANGLADESH AMERICAN CENTER

REVISION: 0

SHAHEED MINAR
BASE PLATE DETAIL

W.O. NO.: ---

SCALE: N.T.S.

DWG. SHT.: 6 OF 8